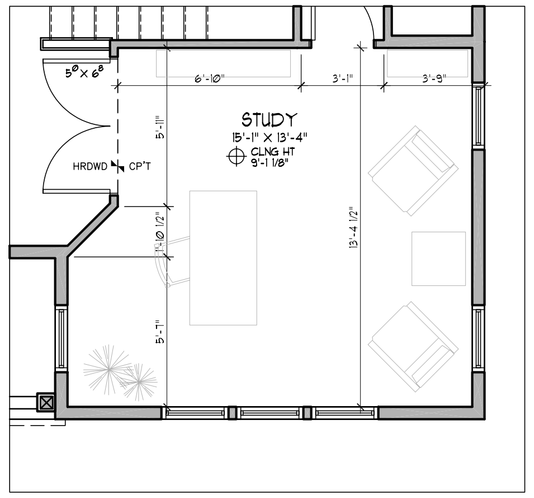


## OPTION STUDY

1/8" = 1'-0"

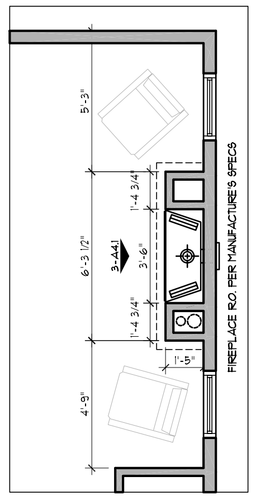


## FIREPLACE

1/8" = 1'-0"

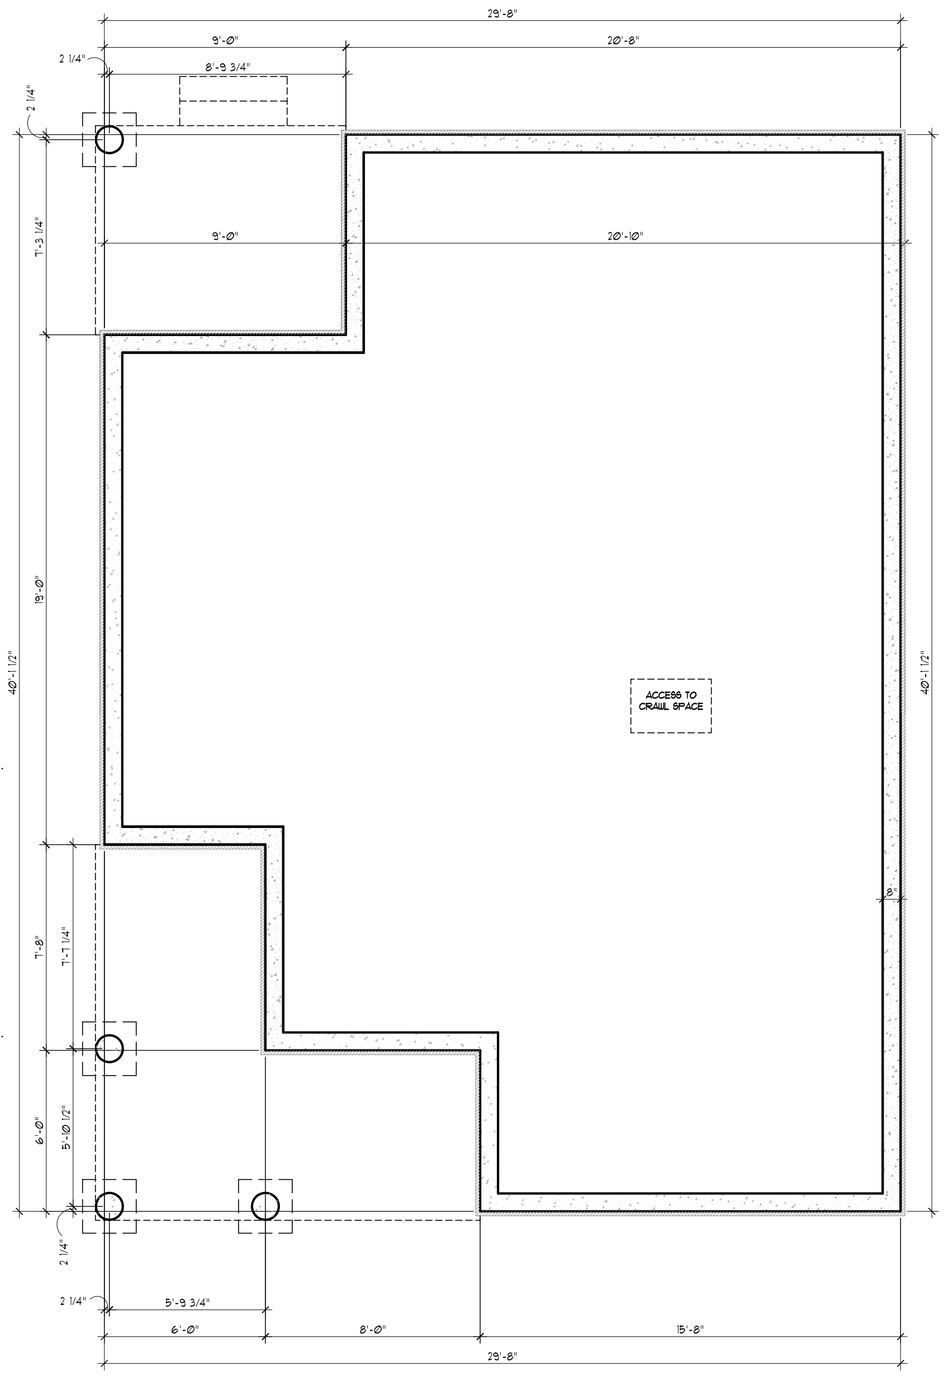


## FOUNDATION PLAN

1/4" = 1'-0"

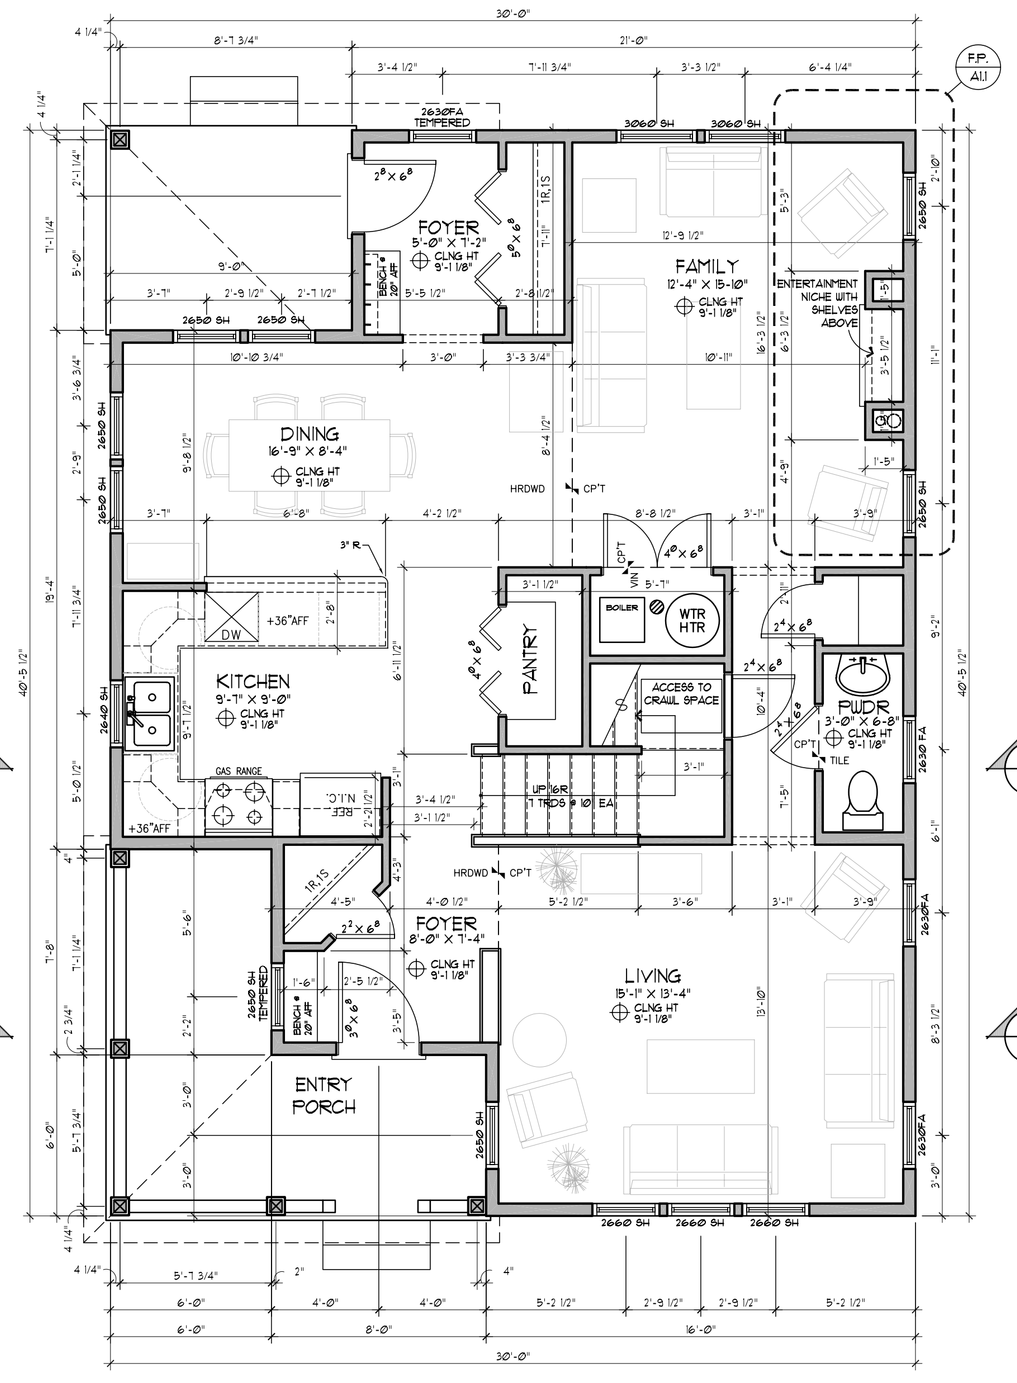


## MAIN LEVEL PLAN

1/4" = 1'-0"

1011 SQUARE FEET

1996 SQUARE FEET (TOTAL FINISHED)

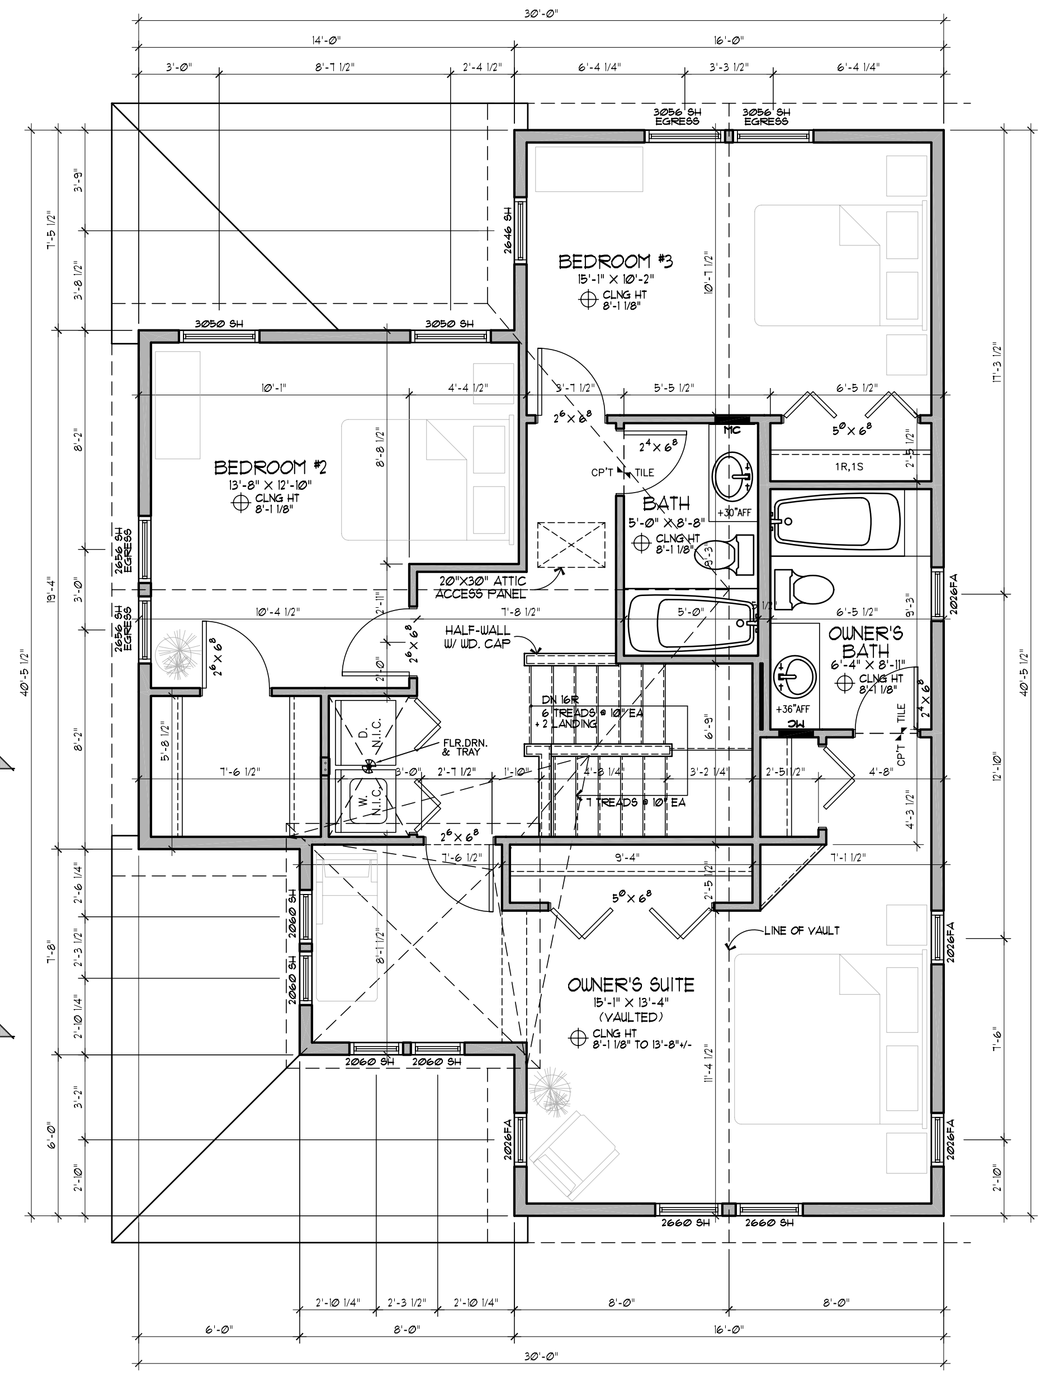


## UPPER LEVEL PLAN

1/4" = 1'-0"

979 SQUARE FEET

1996 SQUARE FEET (TOTAL FINISHED)


WOLFF • LYON
ARCHITECTS


WELLINGTON
NEIGHBORHOOD

BRECKENRIDGE, COLORADO


CLIENT:

POPLARHOUSE LLC
777 PEARL ST. SUITE 200
BOULDER, CO 80302

ARCHITECT:

WOLFF-LYON ARCHITECTS
777 PEARL STREET - SUITE 210
BOULDER, CO 80302
T: (303) 447-2786
F: (303) 447-2968

STRUCTURAL ENGINEER:

MOUNTAIN DESIGN GROUP LLC
29713 TROUTDALE SCENIC DR., STE. B-1
EVERGREEN, CO 80439
T: (303) 670-8811
F: (303) 670-9472


WELLINGTON NEIGHBORHOOD

COPPER ROSE

ISSUE DATES:

| DATE | DESCRIPTION |
|---|---|

REVISIONS:

| DATE | DESCRIPTION |
|---|---|
| 03.10.06 | WOLFF LYON REDLINES |

DRAWN BY:

PROJECT No.: 9909

FLOOR PLANS

A1.1